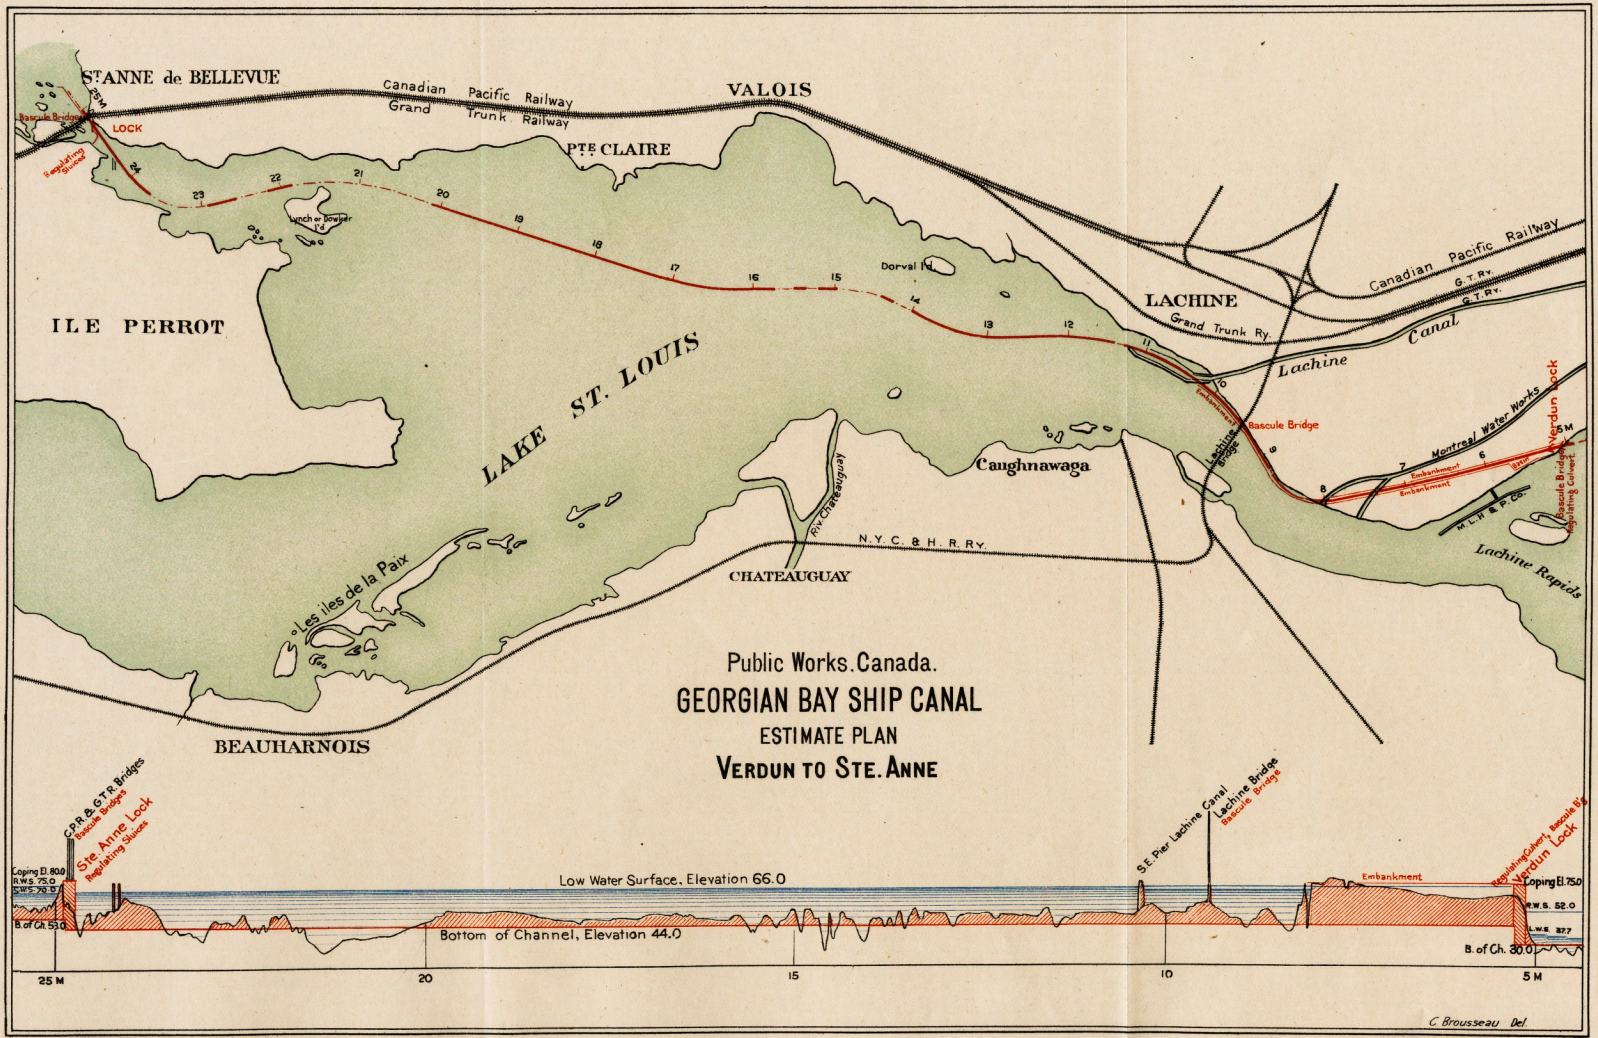
STANNE de BELLEVUE
Canadian Pacific Railway
Grand Trunk Railway
VALOIS
Bascule Bridge
LOCK
Regulating Sluice
PTE CLAIRE
Lynch or Bowler Id.
Dorval Id.
ILE PERROT
LAKE ST. LOUIS
LACHINE
Grand Trunk Ry.
Canadian Pacific Railway
G.T.Ry.
G.T.Ry.
Lachine Canal
Embankment
Lachine Bridge
Bascule Bridge
Montreal Water Works Intake
Embankment
Embankment
Verdun Lock
Bascule Bridge
Regulating Culvert
M.L.H.&P.Co.
Lachine Rapids
Caughnawaga
Riv. Chateauguay
N.Y.C. & H.R.Ry.
CHATEAUGUAY
Les Iles de la Paix
BEAUHARNOIS
Public Works. Canada.
GEORGIAN BAY SHIP CANAL
ESTIMATE PLAN
VERDUN TO STE. ANNE
C.P.R. & G.T.R. Bridges
Bascule Bridges
Ste. Anne Lock
Regulating Sluices
Coping El. 80.0
R.W.S. 75.0
L.W.S. 70.5
B. of Ch. 53.0
Low Water Surface, Elevation 66.0
Bottom of Channel, Elevation 44.0
S.E. Pier Lachine Canal
Lachine Bridge
Bascule Bridge
Embankment
Regulating Culvert, Bascule Br.
Verdun Lock
Coping El. 75.0
R.W.S. 52.0
L.W.S. 22.7
B. of Ch. 30.0
25 M
20
15
10
5 M
C. Brousseau Del.